TENNESSEE DEPARTMENT OF ENVIRONMENT & CONSERVATION

FILE NO. – 7.31

TYPE	YEAR	PROJECT NO.	SHEET NO.
–	–	–	–
–	–	–	–
–	–	–	–
–	–	–	–

REV. –

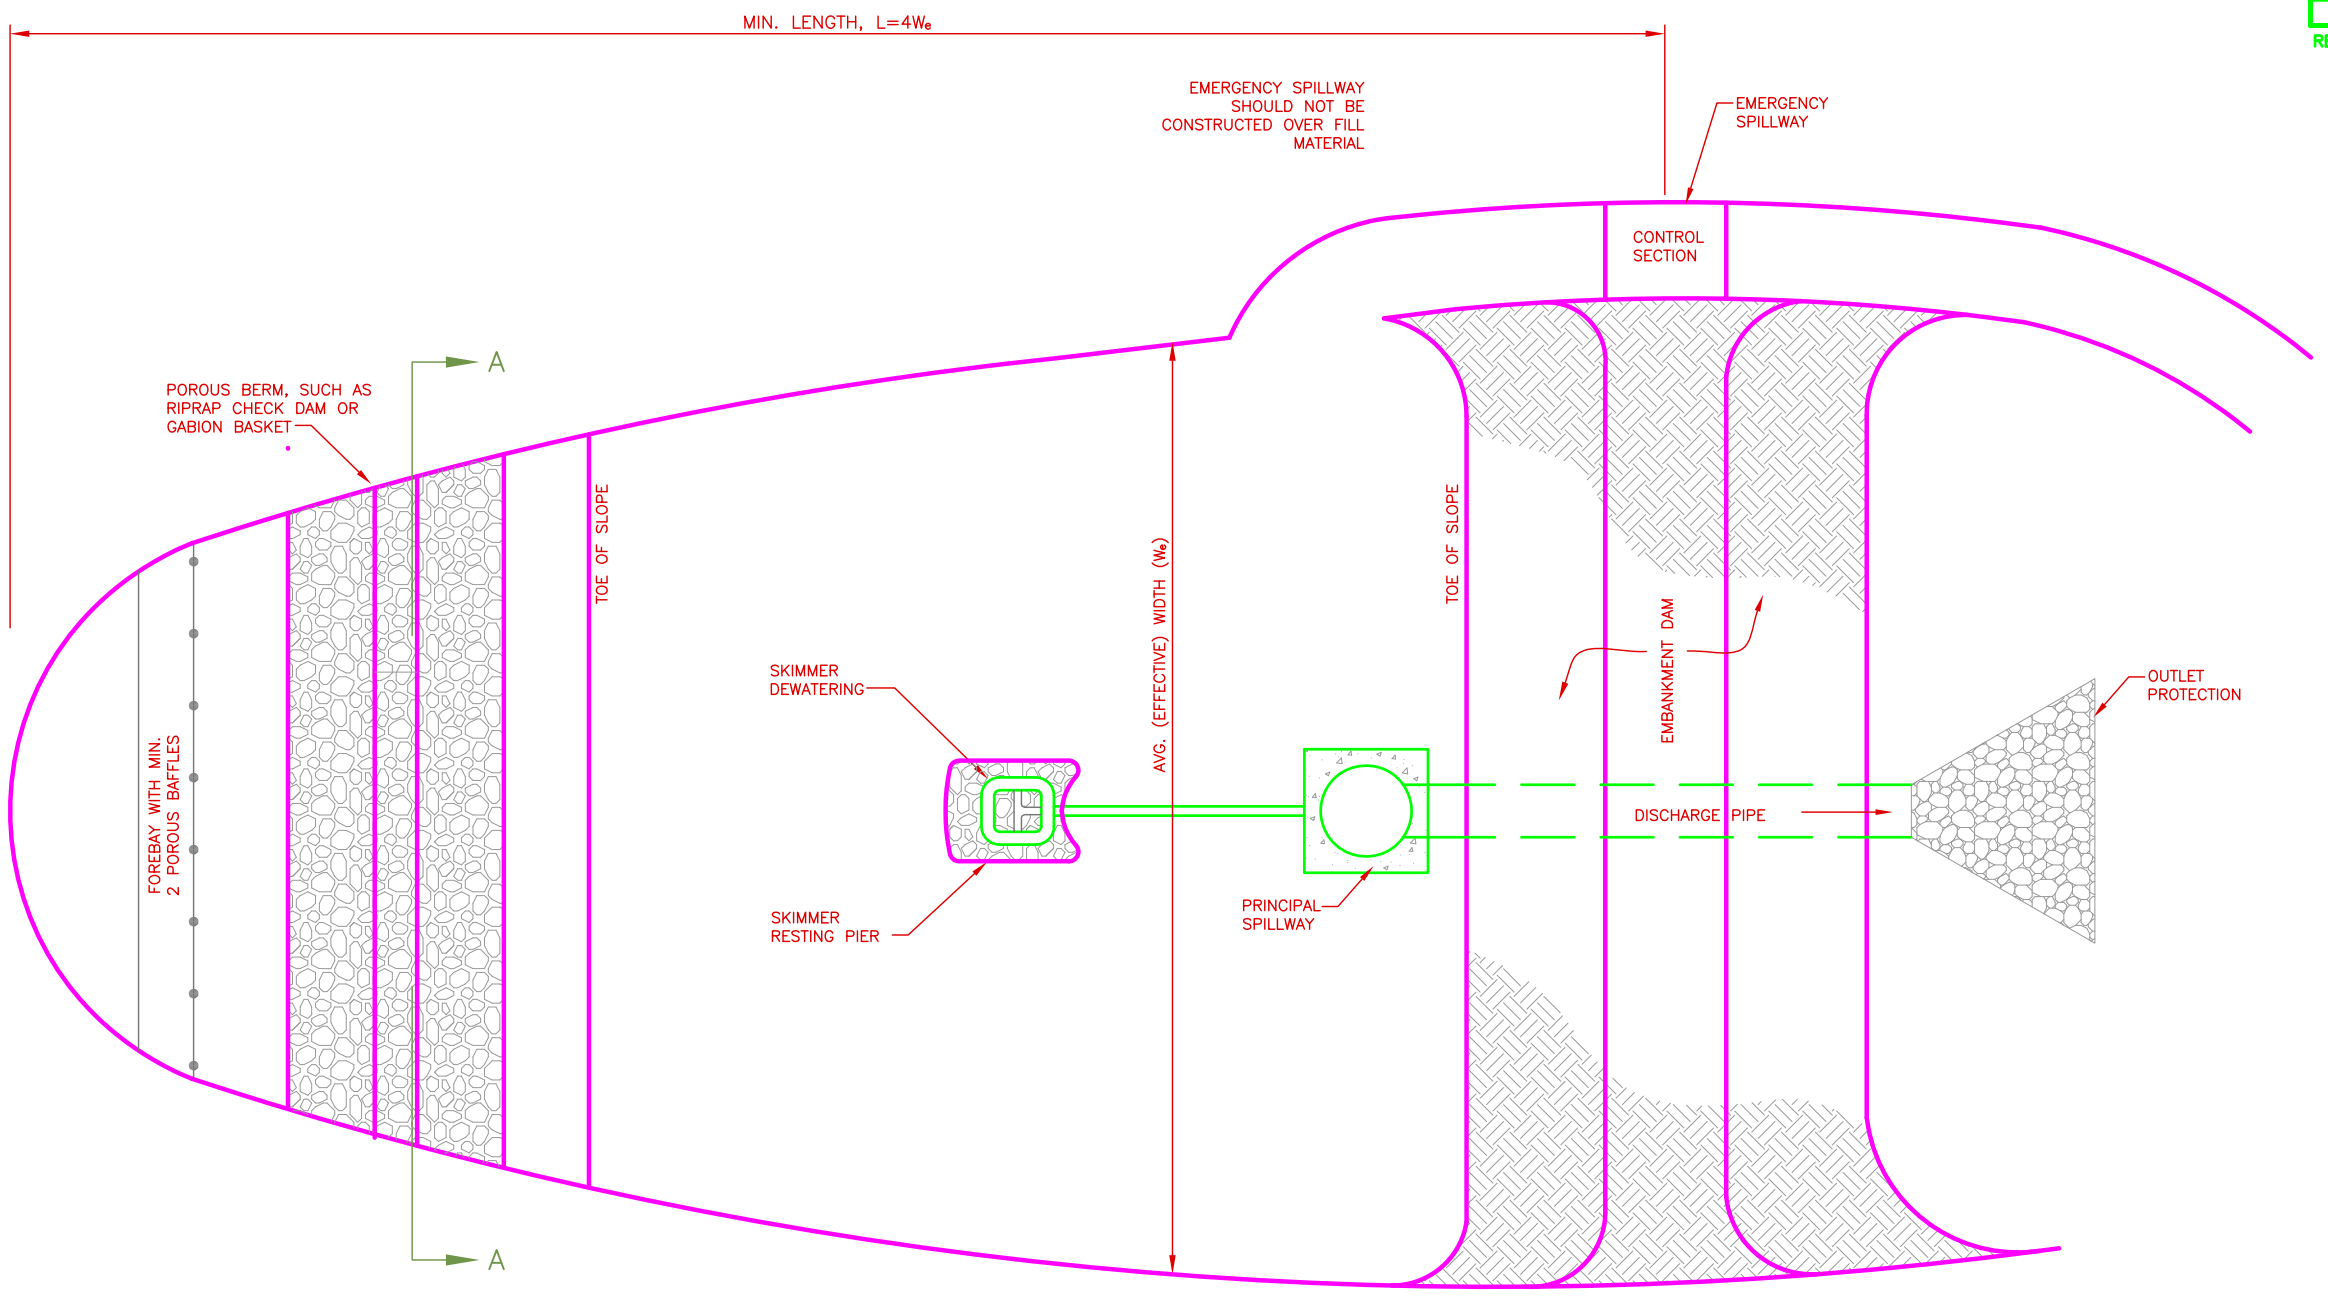

PLAN VIEW

EROSION CONTROL PLAN LEGEND : SEDIMENT BASIN

NOT TO SCALE

TENNESSEE DEPARTMENT OF ENVIRONMENT AND CONSERVATION

SEDIMENT BASIN

7.31