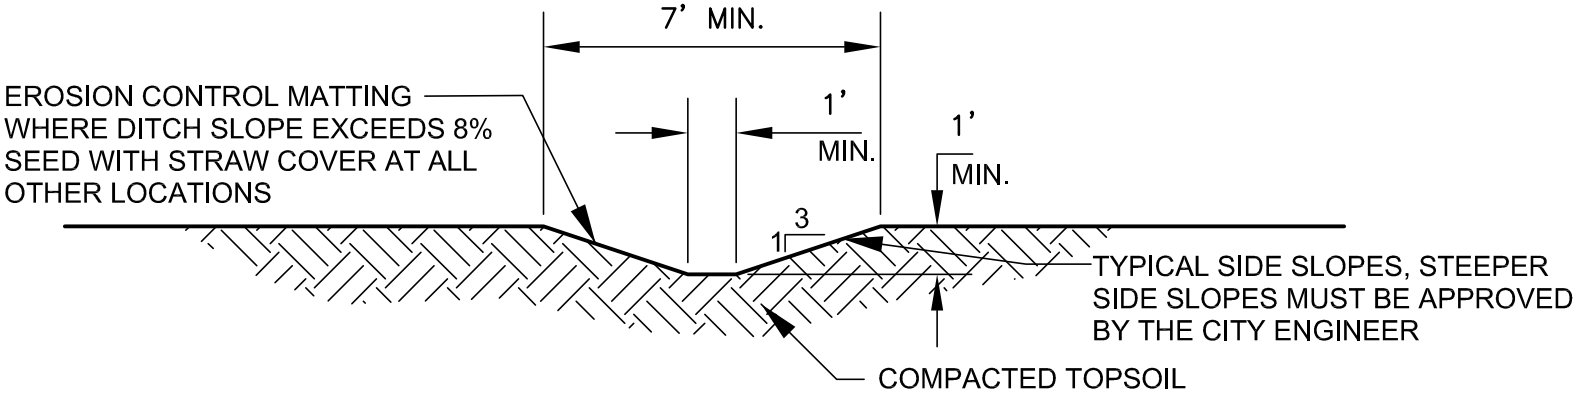

MINIMUM DITCH SLOPE = 1%

CITY OF COLUMBIA TENNESSEE

TRAPEZOIDAL DITCH SECTION

(NTS)

DATE
4-23-2012

DWG. NO.
DD-06