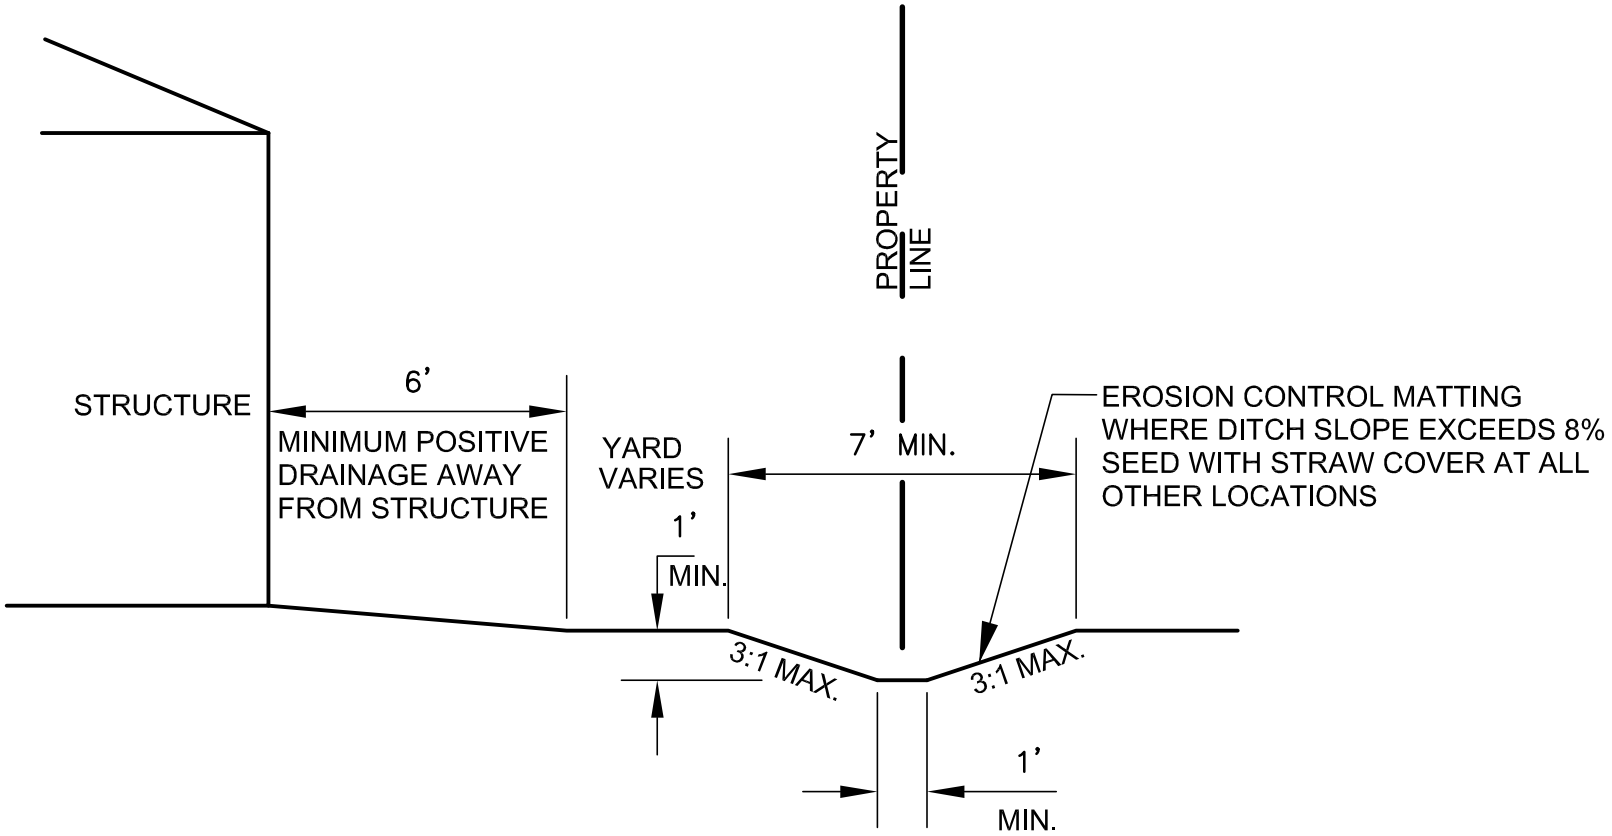

CITY OF COLUMBIA TENNESSEE

TYPICAL LOT SWALE

(NTS)

DATE
4-23-2012

DWG. NO.
DD-07